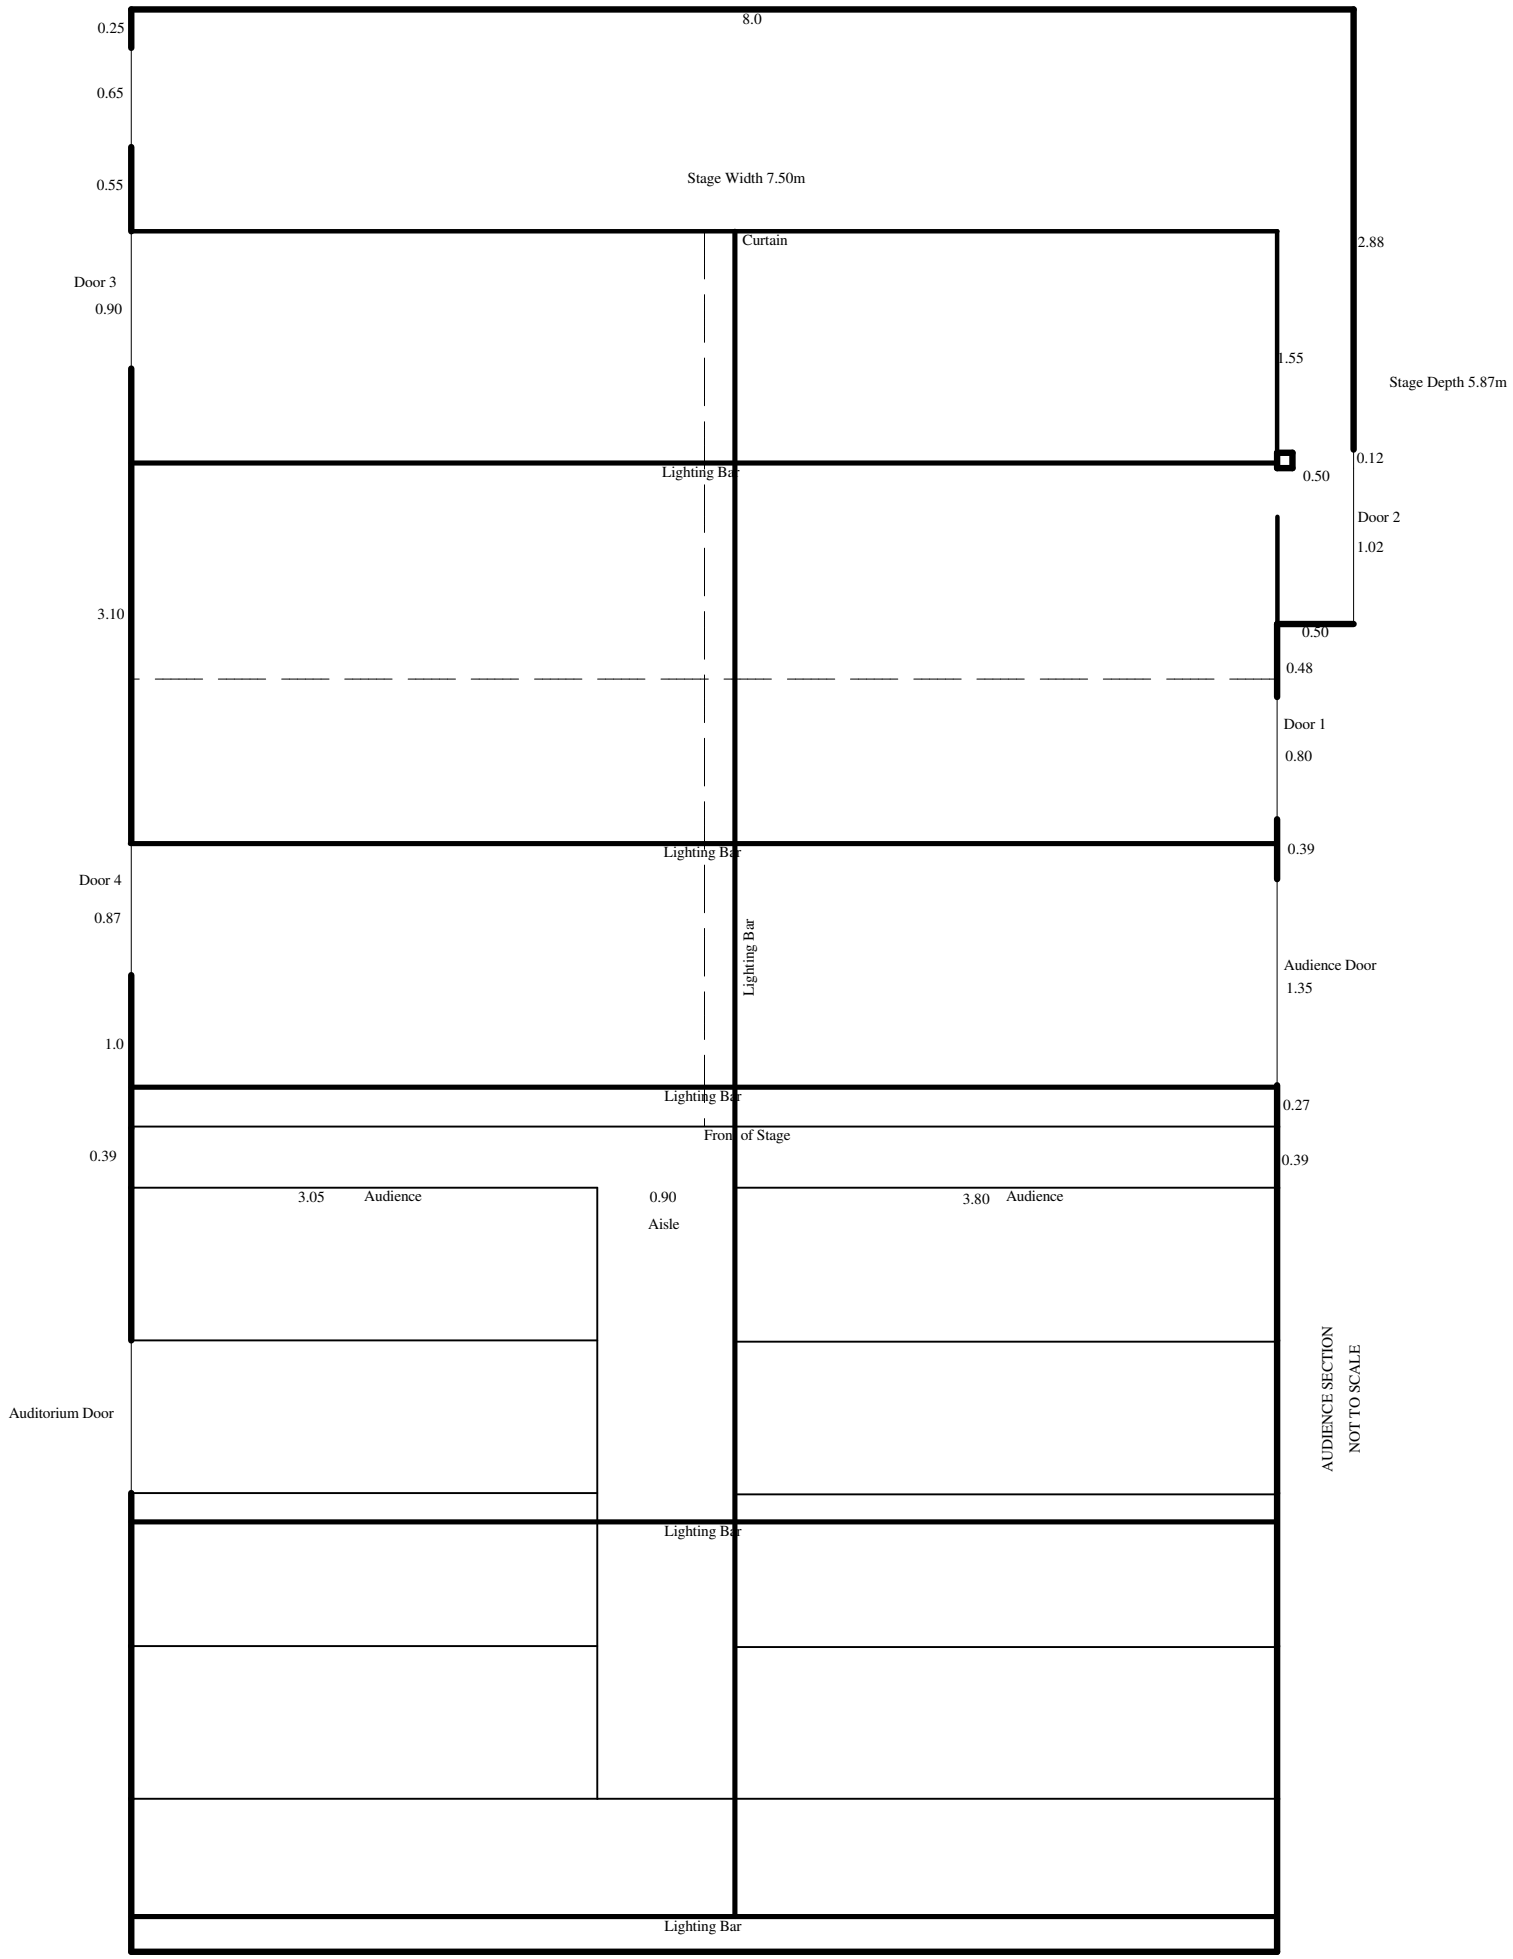
0.25
8.0
0.65
0.55
Stage Width 7.50m
Curtain
2.88
Door 3
0.90
1.55
Stage Depth 5.87m
0.12
Lighting Bar
0.50
Door 2
1.02
3.10
0.50
0.48
Door 1
0.80
Lighting Bar
0.39
Door 4
0.87
Lighting Bar
Audience Door
1.35
1.0
Lighting Bar
0.27
Front of Stage
0.39
0.39
3.05
Audience
0.90
Aisle
3.80
Audience
Auditorium Door
AUDIENCE SECTION
NOT TO SCALE
Lighting Bar
Lighting Bar